| SHEET INDEX | |
|---|---|
| 1 OF 3 | TITLE, CODE DATA, PROPOSED ELEVATIONS |
| 2 OF 3 | PROPOSED FLOOR PLANS - 3 BEDROOM UNITS |
| 3 OF 3 | PROPOSED FLOOR PLANS - 2 BEDROOM UNITS |

# PROPOSED NEW TOWNHOUSES

## 484 FOURTH STREET, GARWOOD, NJ, 07027

### MR. SANDRO & MRS. ANGELA VILLARAUT - OWNERS

**OWNER/APPLICANT**

MR. SANDRO & MRS. ANGEAL VILLARAUT
103 CENTER STREET, GARWOOD, NJ 07027
1-908-311-1100

**LEGAL DESCRIPTION**

ADDRESS: 484 FOURTH AVENUE
TOWNSHIP OF GARWOOD
UNION COUNTY
NEW JERSEY 07027

| | |
|---|---|
| LOT: 10 | BLOCK: 102 |
| CONSTRUCTION CODE | I.R.C.-N.J. (2009) |
| USE GROUP | R-5 |
| CONSTRUCTION CLASS | 5-A |
| USE | (9) 3-STORY TOWNHOUSES |

## PROPOSED REAR ELEVATION

SCALE 1/8" = 1'-0"

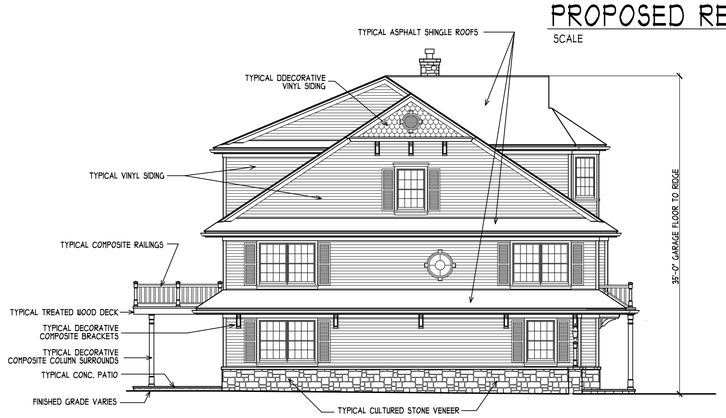


## PROPOSED LEFT SIDE ELEVATION

SCALE 1/8" = 1'-0"

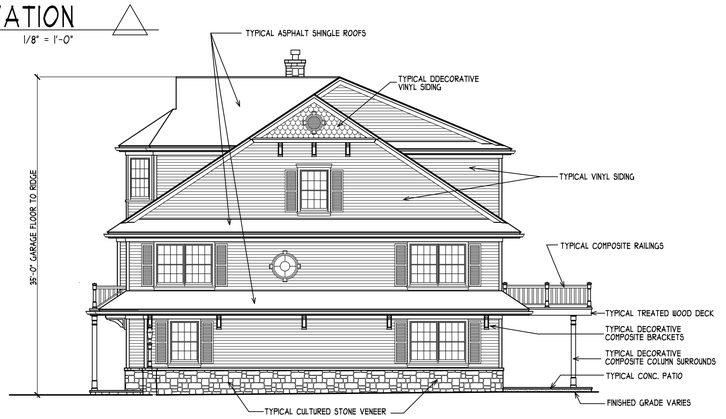


## PROPOSED RIGHT SIDE ELEVATION

SCALE 1/8" = 1'-0"

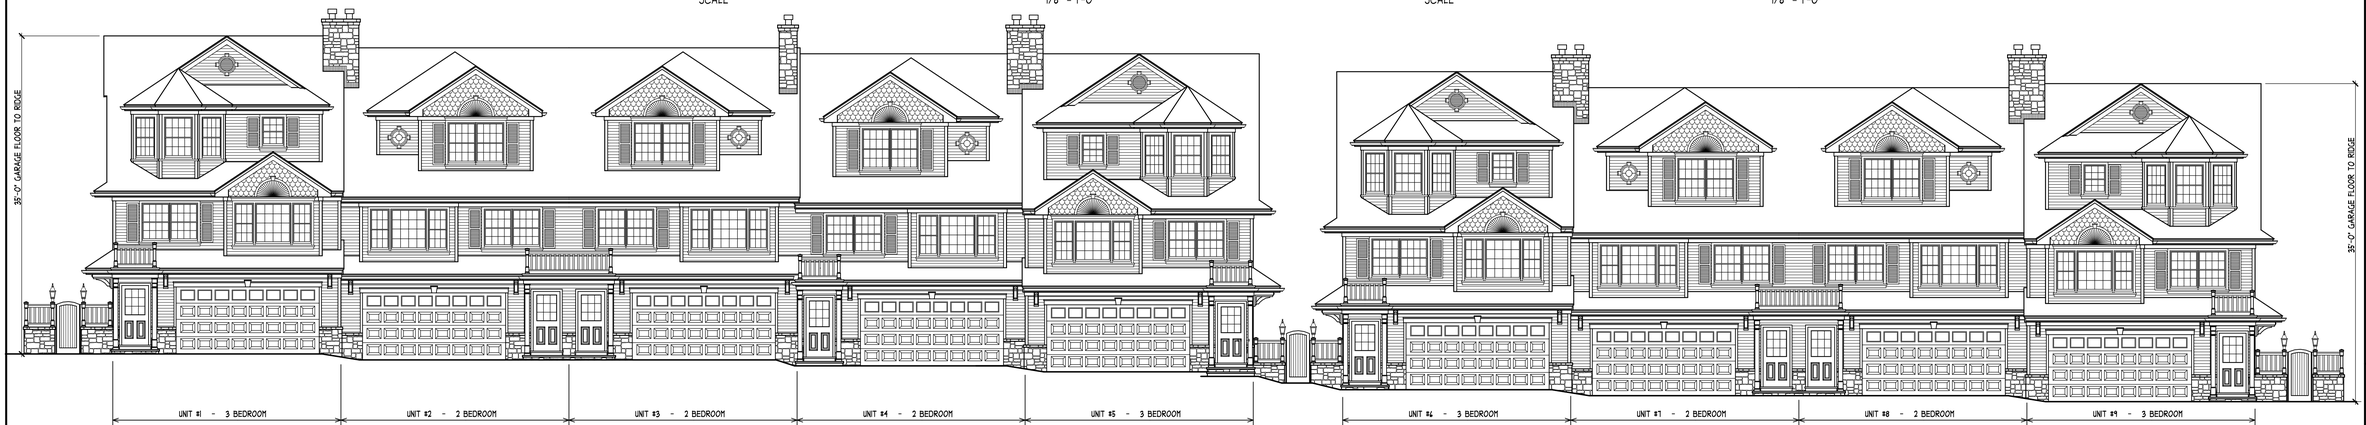


## PROPOSED FRONT ELEVATION

SCALE 1/8" = 1'-0"

JOB NO. 14-001 | SHEET NO. 1 OF 3

DRAWING TITLE: PROPOSED ELEVATIONS | REF. NO.

TITLE: PROPOSED NEW TOWNHOUSES | C.B.

OWNER: MR. SANDRO & MRS. ANGELA VILLARAUT

LOCATION: 484 FOURTH AVENUE GARWOOD, NJ 07027

JOB TITLE

| REV. DATE | DESCRIPTION | C.B. |
|---|---|---|
| 2/1/14 | REVISED PRELIMINARY PLANS | |


Potter Architects, L.L.C.
ARCHITECTURE AND PLANNING
410 Colonial Avenue • Union, New Jersey 07083-7347
Tel: 908-686-2547 Fax: 908-686-8430


◆ GLEN R. POTTER • AI-10365 • AIA., P.P.
◆ THOMAS R. POTTER • AI-10813 • AIA., P.P.

SIG. | DR. CM | C.B.

DATE 1/14/14


© POTTER ARCHITECTS, L.L.C., EXPRESSLY RESERVES ITS COMMONLAW COPYRIGHT AND OTHER PROPERTY RIGHTS IN THESE PLANS. THESE PLANS ARE NOT TO BE REPRODUCED, CHANGED OR COPIED IN ANY MANNER WHATSOEVER, NOT ARE THEY TO BE ASSIGNED TO ANY THIRD PARTY, WITHOUT FIRST OBTAINING THE EXPRESS WRITTEN PERMISSION AND CONSENT OF POTTER ARCHITECTS, L.L.C. ®


PLOT DATE: 2-1-2014 PLOT TIME: 1:35 PM PATHNAME: P:\DOCUMENTS\PROJECTS\2014\14-001\0_CADFILES\2-DESDEVPLAN-5.DC5